NOTES:

1. DO NOT SCALE. USE FIGURED DIMENSIONS ONLY.
2. THIS DRAWING IS TO BE READ IN CONJUNCTION WITH ALL OTHER RELEVANT ARCHITECTURAL AND ENGINEERING DRAWINGS.

LEGEND

- 225mm@ 1:200 — SMH 1 CL XX.XXm IL XX.XXm — PROPOSED SURFACE WATER SEWER & MANHOLE WITH MANHOLE REFERENCE, COVER & INVERT LEVEL
- PROPOSED SURFACE WATER CULVERT / POST TRUNK SEWER DIVERSION LAYOUT
- EXISTING SURFACE WATER SEWER

LEGEND – SUDS

- INDICATES PROPOSED SWALE
- INDICATES PROPOSED PERMEABLE PAVED AREA
- INDICATES PROPOSED TREE PIT
- INDICATES PROPOSED CATCHPIT CHAMBER
- INDICATES PROPOSED FILTER DRAIN
- PROPOSED WATER BUTTS

FOR SUDS DETAILS SEE DRAWING 20–071–P136 & P137

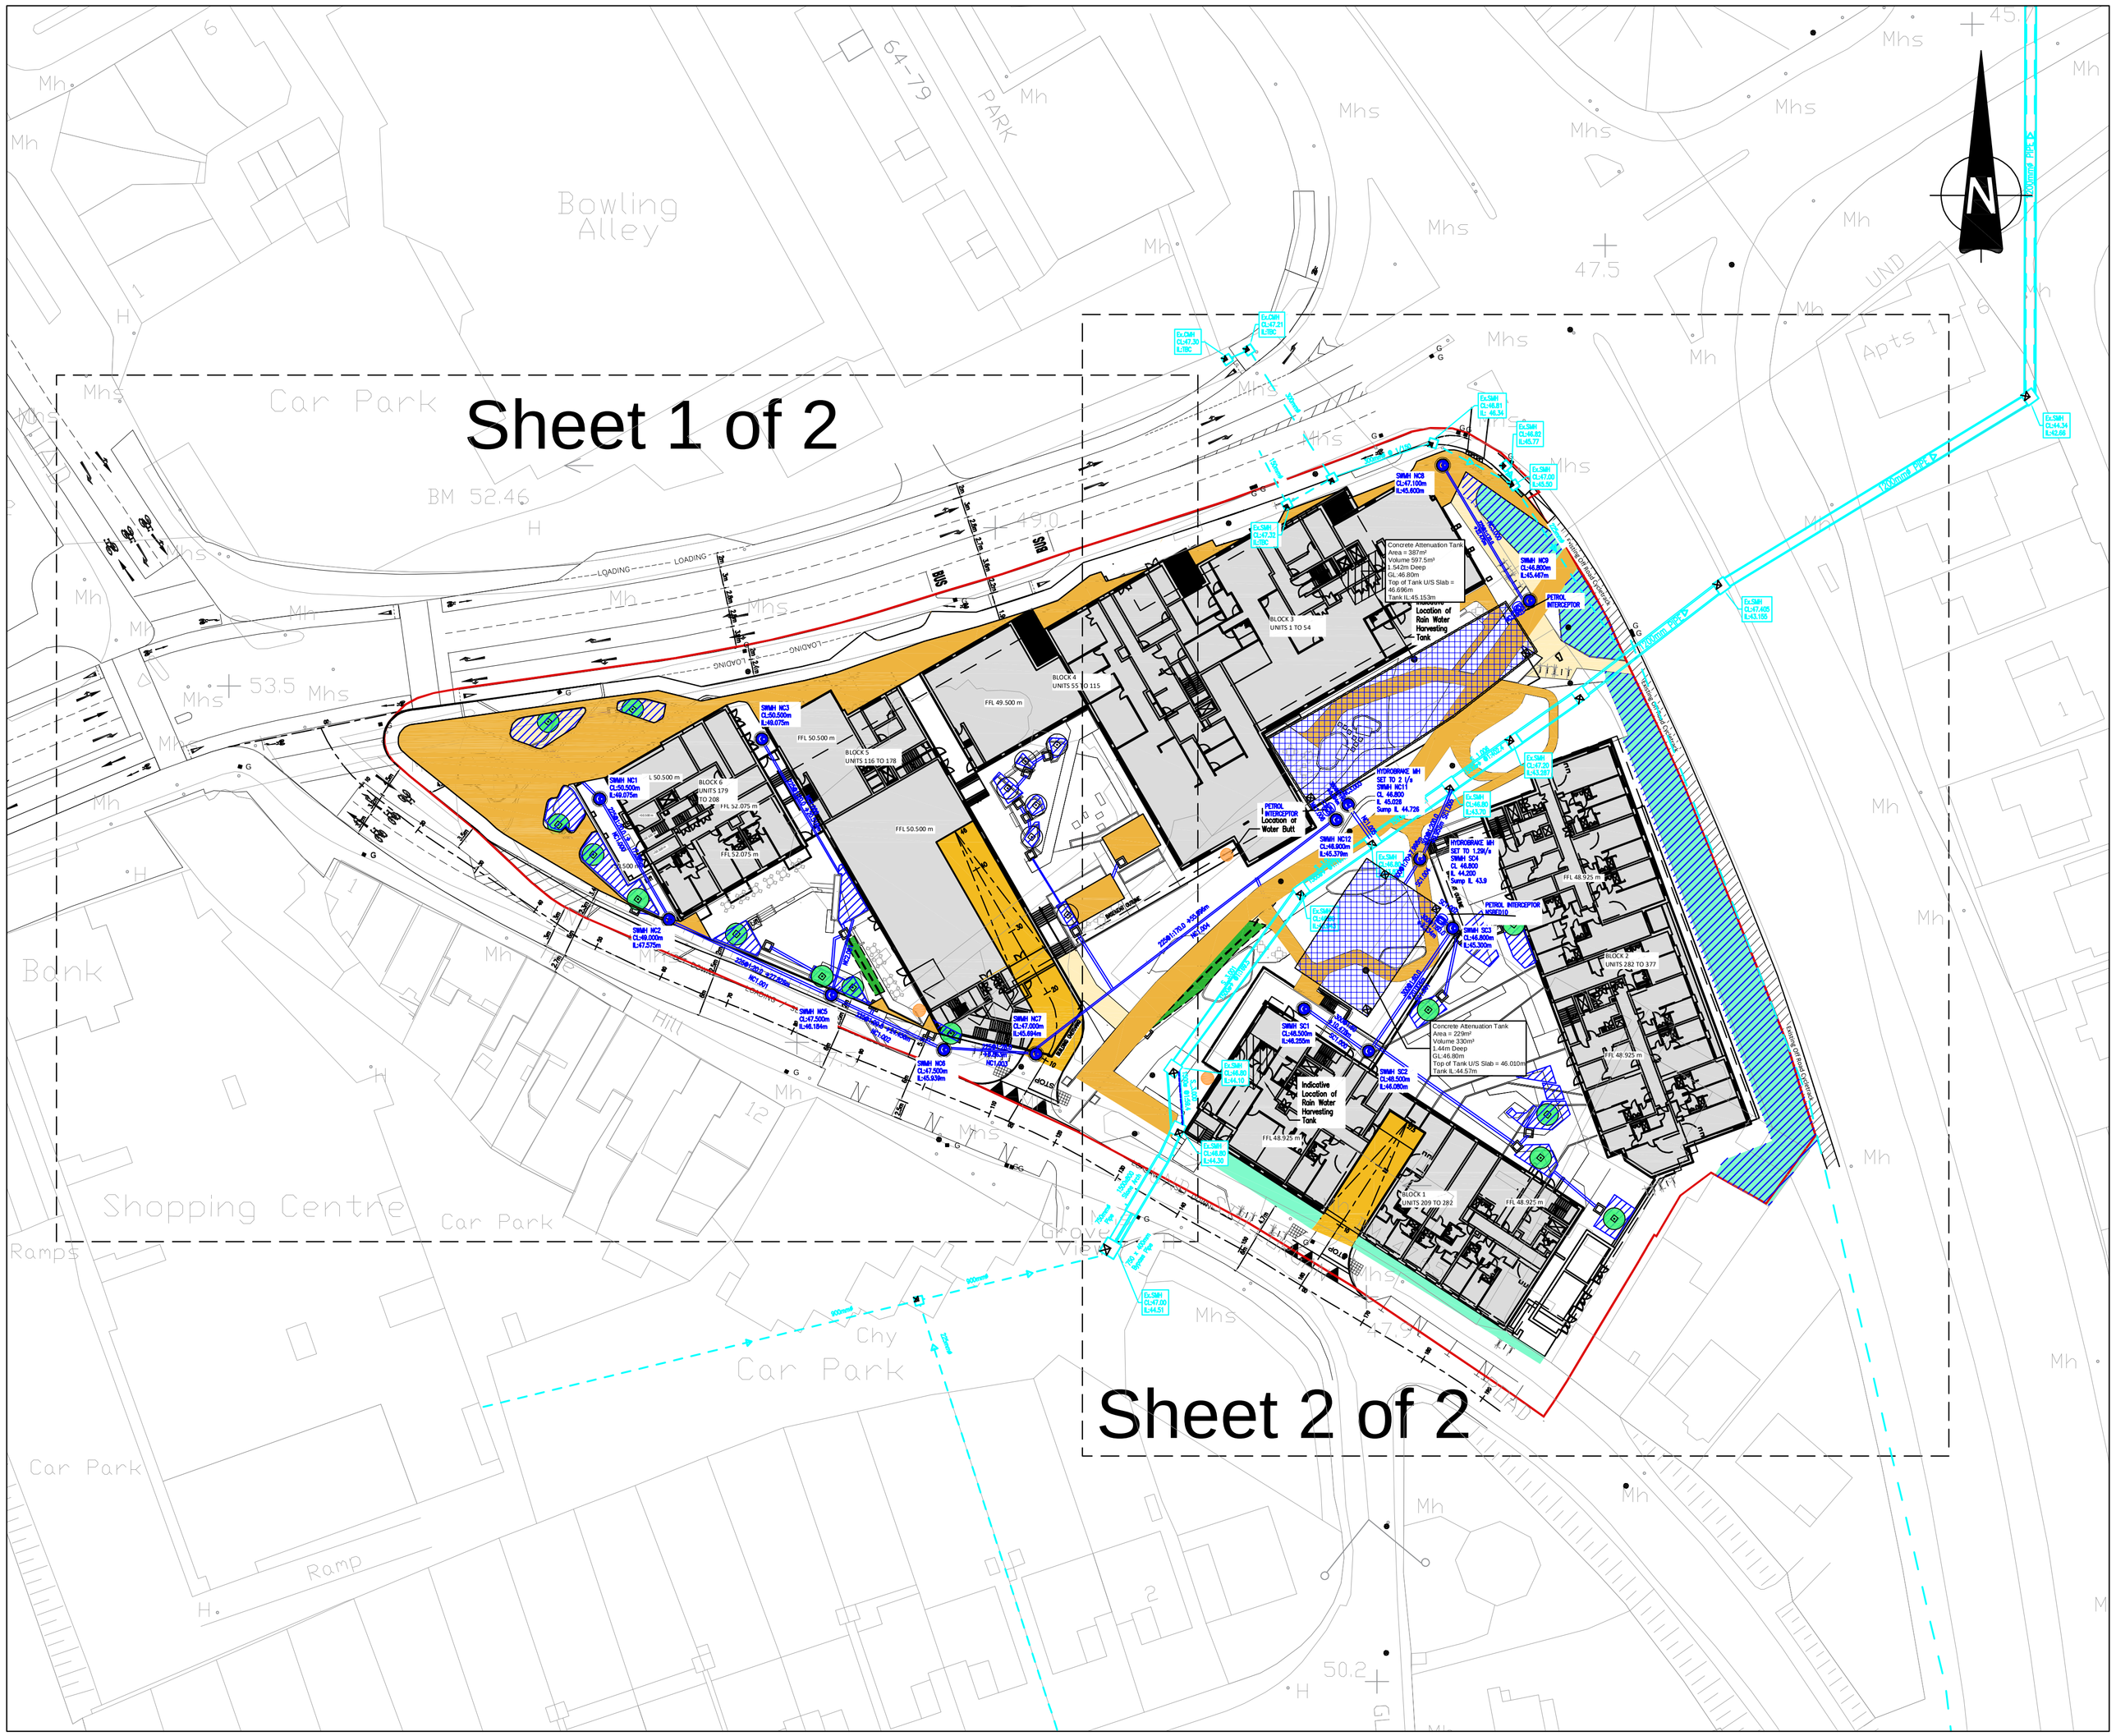
Sheet 1 of 2
Sheet 2 of 2
Bowling Alley
Car Park
Shopping Centre
Bank
Ramps
Apts 1
64-79
PARK
BM 52.46
Concrete Attenuation Tank Area = 387m² Volume 597.5m³ 1.542m Deep CL 46.80m Top of Tank U/S Slab = 46.696m Tank IL 45.153m
Location of Rain Water Harvesting Tank
Concrete Attenuation Tank Area = 229m² Volume 330m³ 1.44m Deep CL 46.80m Top of Tank U/S Slab = 46.035m Tank IL 44.57m
Indicative Location of Rain Water Harvesting Tank
Volumetric P.C.P.
Foul Sewer P.C.P.
Surface Water P.C.P.
Combined P.C.P.
Culverted Stream
Existing Surface Water Sewer
Existing Foul Sewer
Existing Combined Sewer
Existing Water Main
Existing Gas Main
Existing ESB Duct
Existing Telecom Duct
Existing Overhead Line
